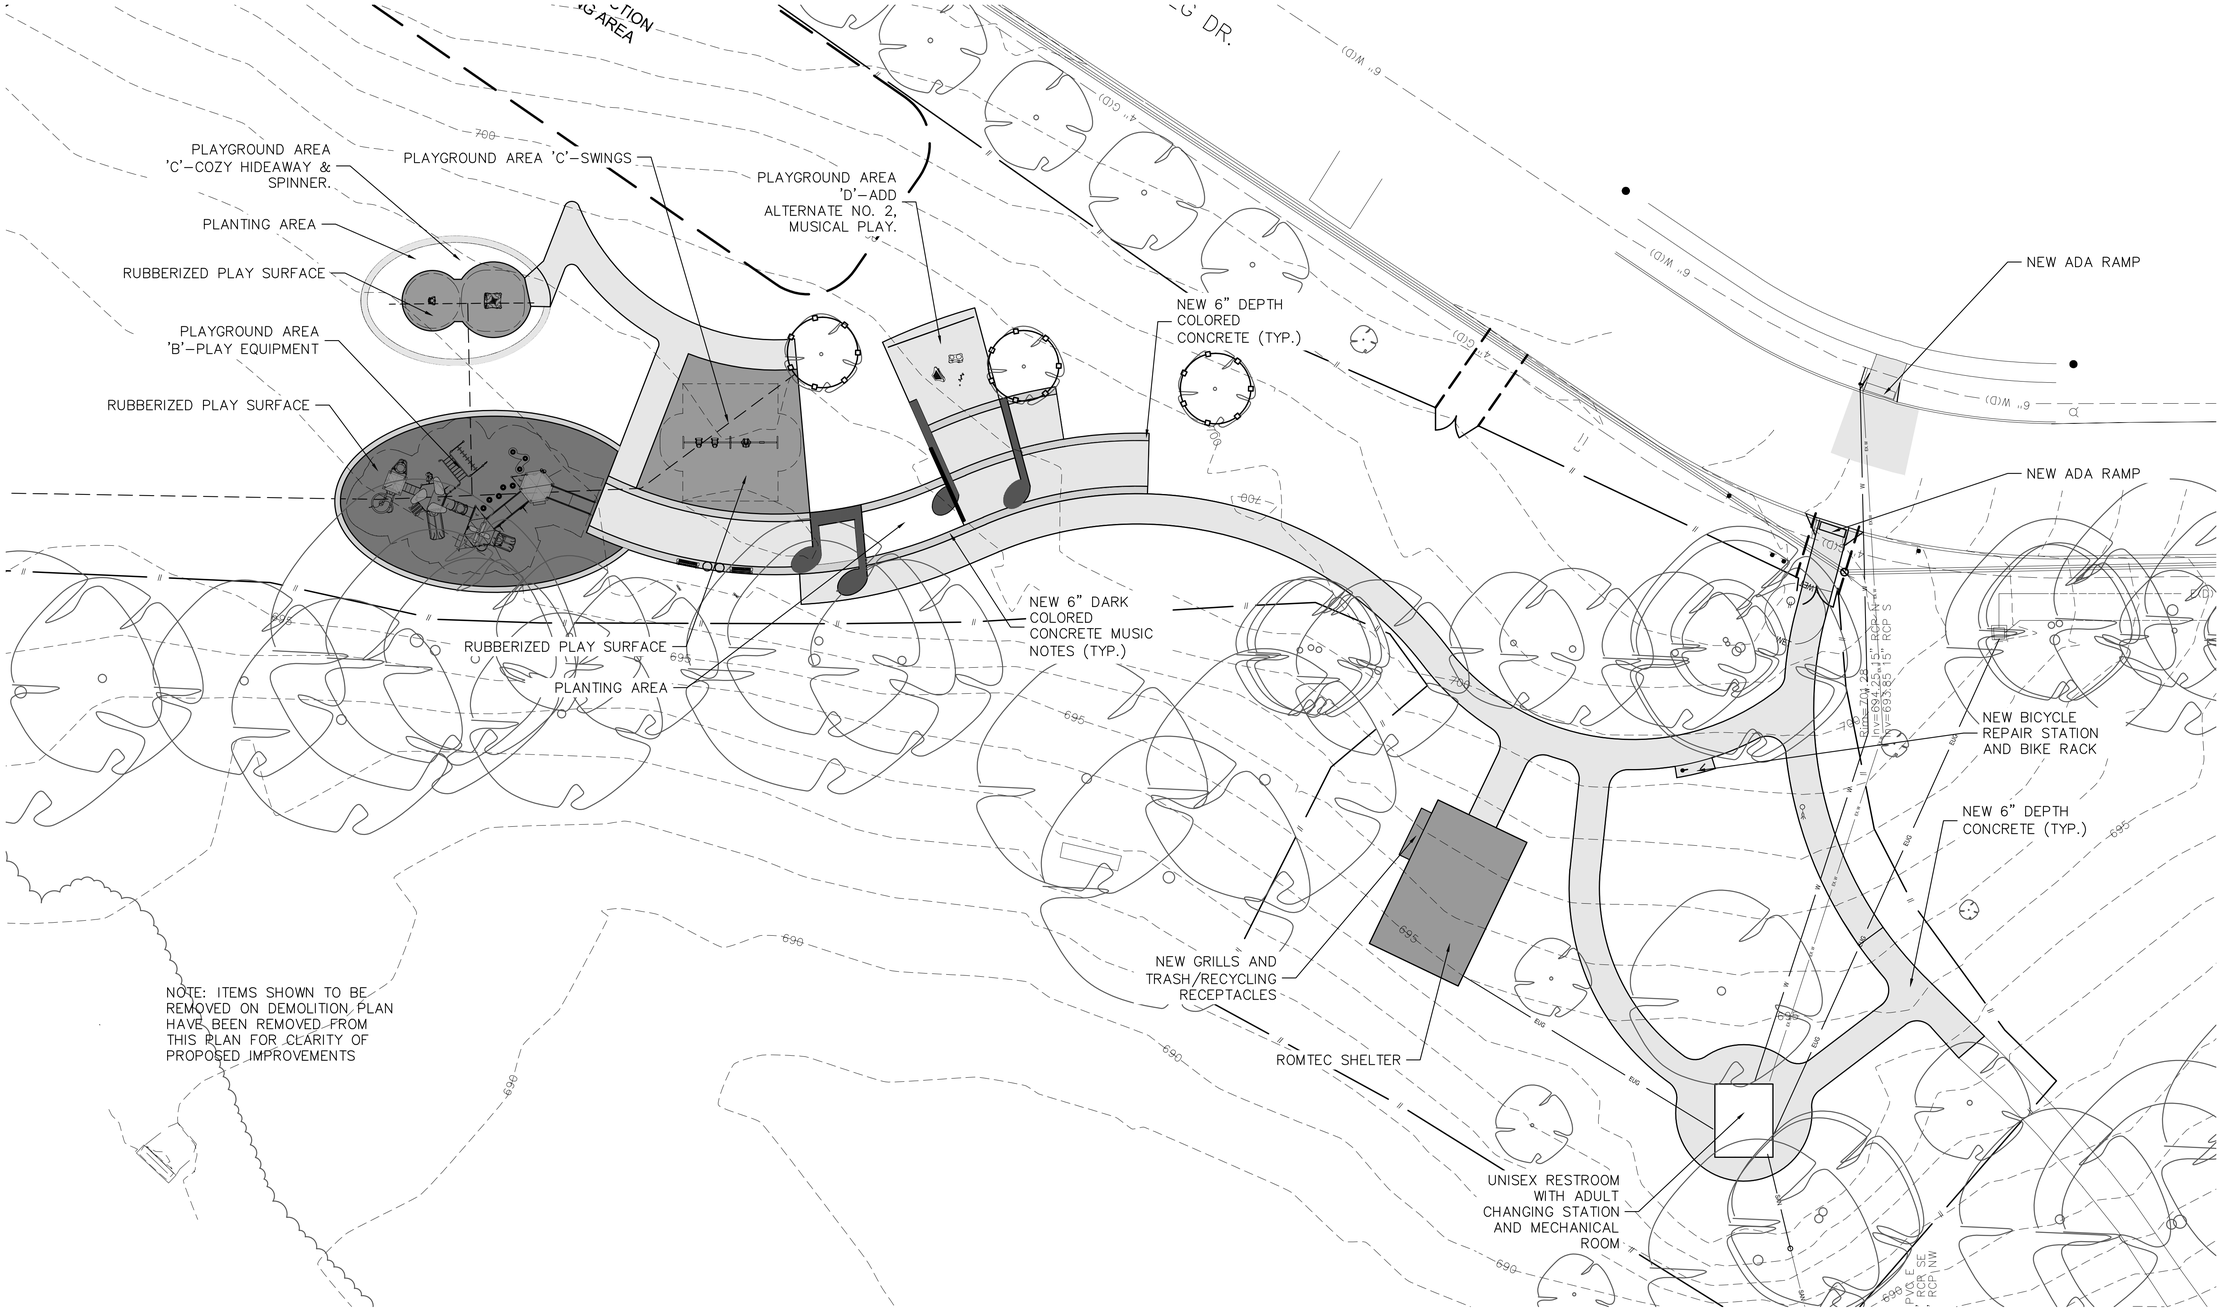

MARK	REVISION	DATE	BY

Engineer: TAC | Checked By: DPM | Scale: ---
Technician: NHS | Date: 01/17/2019 | Field Bk: | Pg:

118.0690.01

5

IOWA CITY, IA

WILLOW CREEK PARK IMPROVEMENTS

SITE LAYOUT PLAN

SNYDER & ASSOCIATES, INC.
320 E. PRENTISS ST.
IOWA CITY, IOWA 52240
319-359-7676 | www.snyder-associates.com

SNYDER & ASSOCIATES

118.0690.01

5

V:\Projects\2018\118.0690.01\CADD\118.0690_PLAN.dwg 1/17/2019 1:23:06 PM, rstreng

V:\Projects\2018\118.0690.01\CADD\118.0690 PLAN.dwg