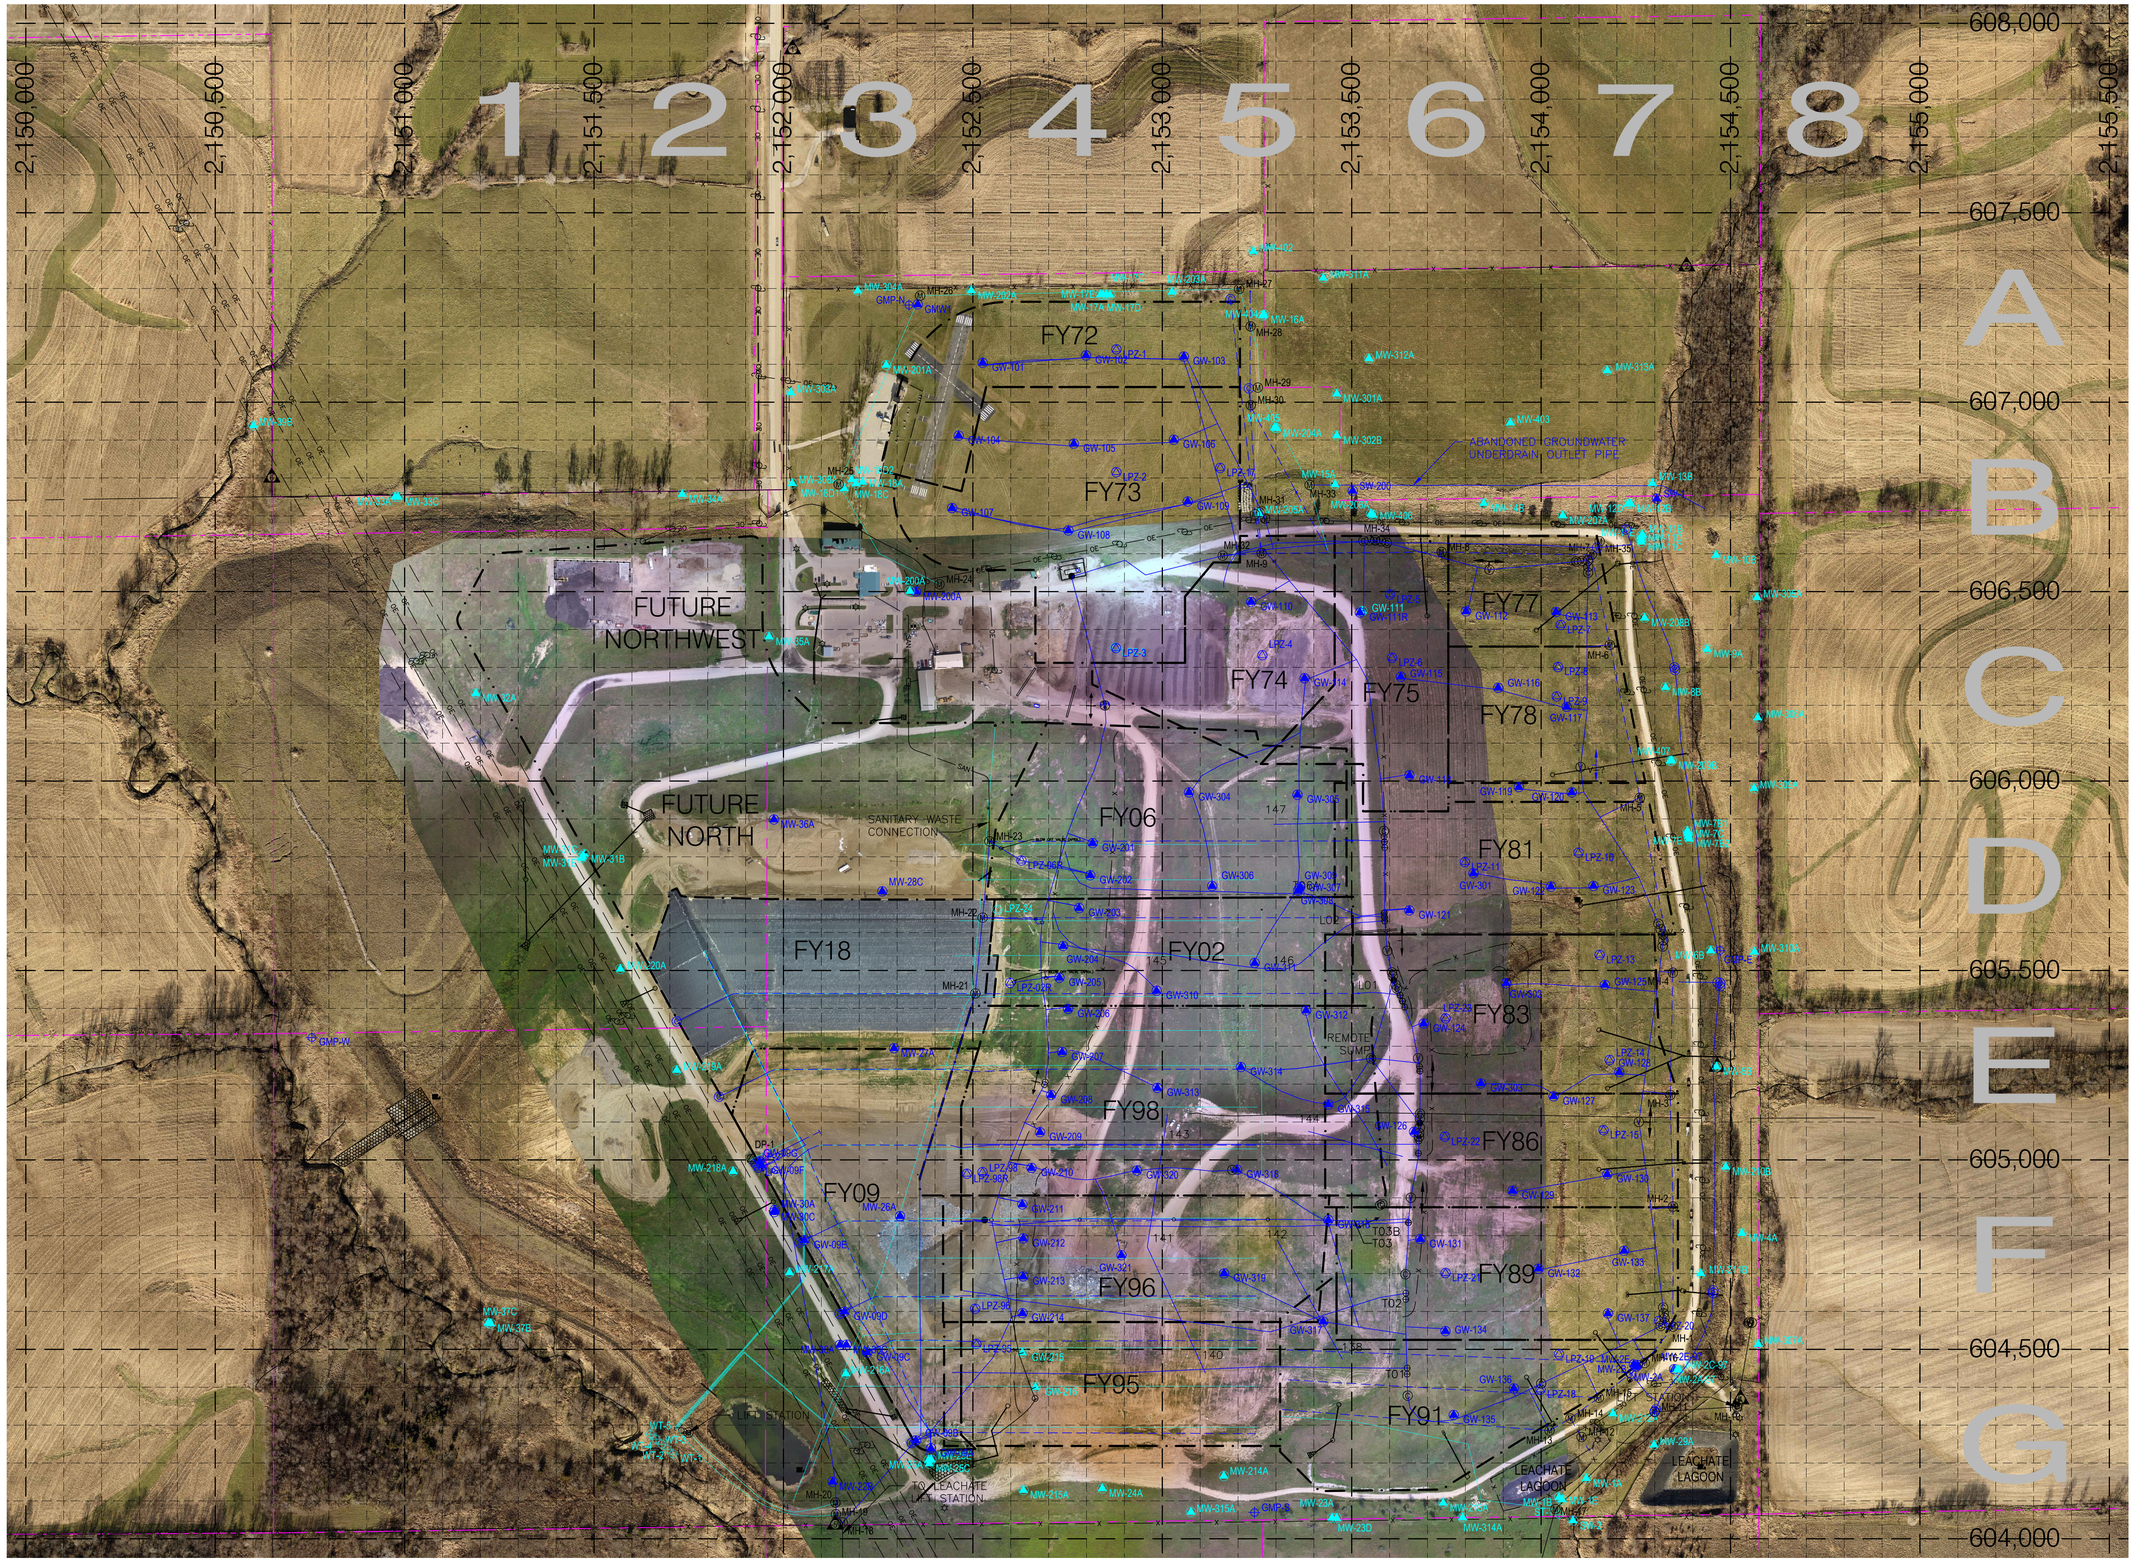

SCALE: 1" = 200'

LEGEND

- STORM PIPE
- STORM RISER
- SANITARY MAIN
- FORCE MAIN
- MONITORING WELL
- GROUND WATER
- LEACHATE
- LEACHATE PIEZOMETER

GAS FEATURES

- HEADER AND LATERALS
- TRENCH WELL
- WELL
- TRENCH WELLHEAD TIE-IN
- CLEANOUT
- CONTROL VALVE
- CONDENSATE KNOCKOUT
- FLOW DIRECTION

- CELL BOUNDARY
- CELL BOUNDARY-Future
- CONTROL MONUMENT
- POWER POLE
- HIGH POWER LINE