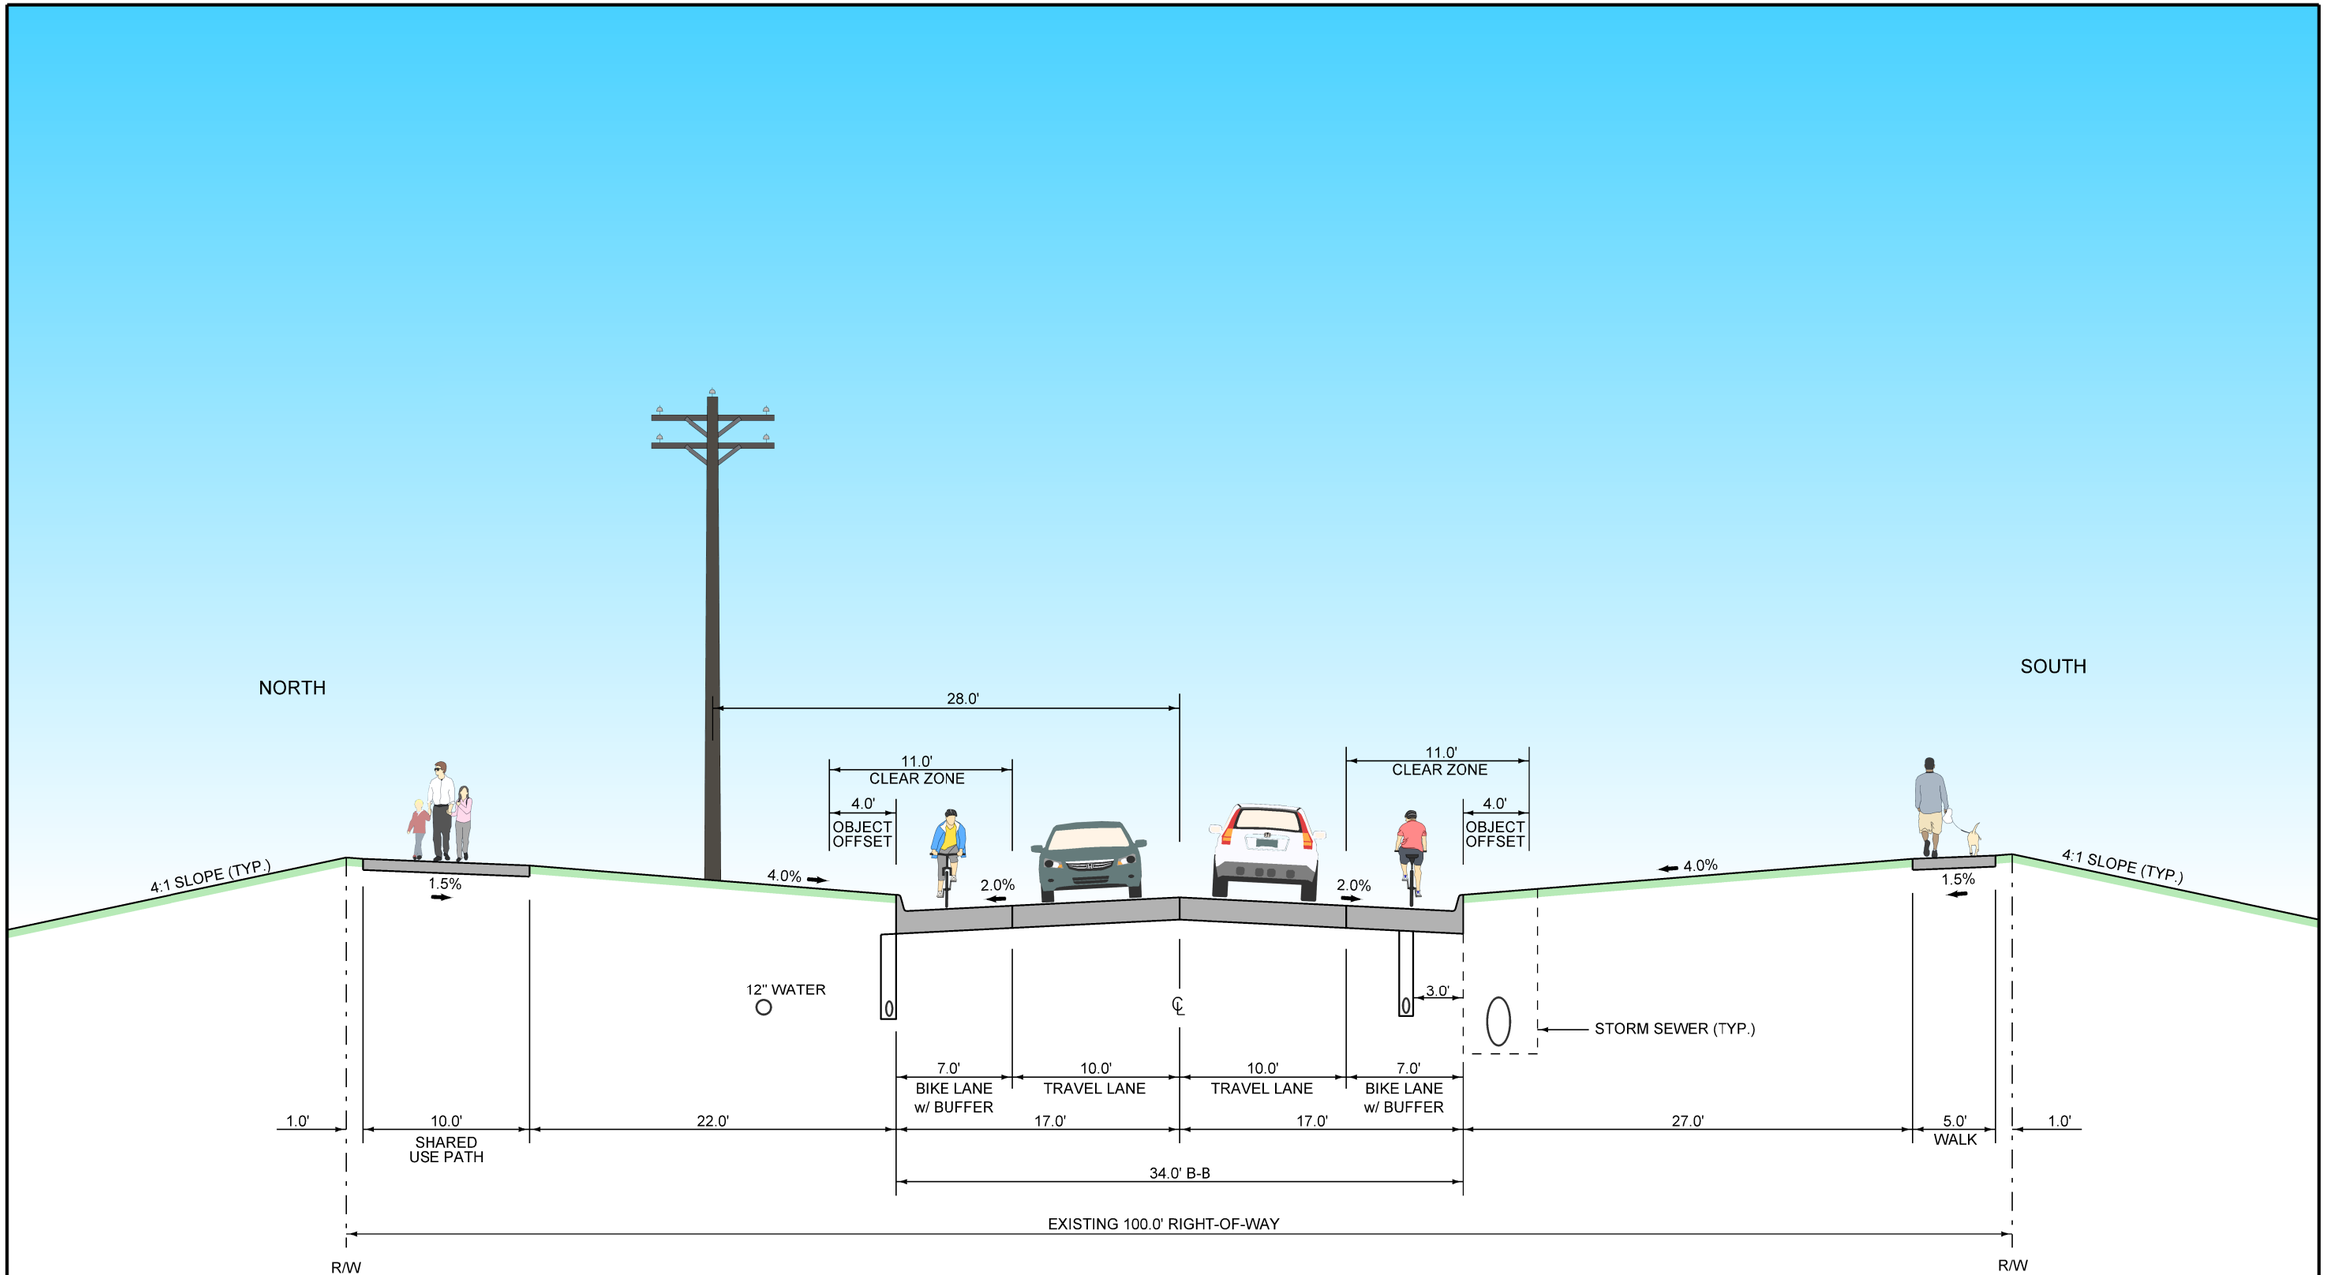

AMERICAN LEGION ROAD IMPROVEMENTS

TYPICAL SECTION